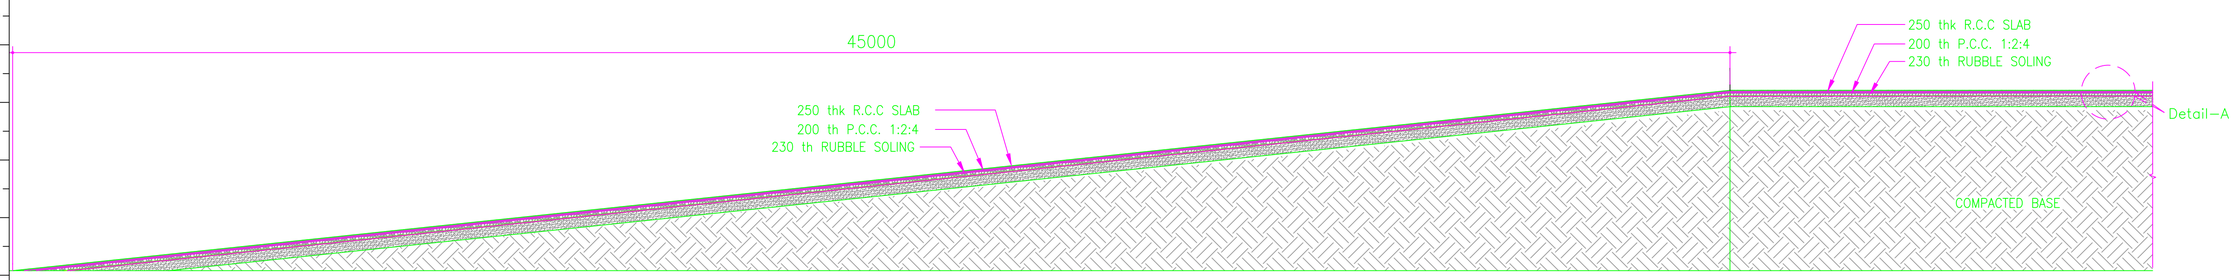

Longitudinal Section of Approach Ramp (AT ENTRY POINT)

Section D-D

SCALE 1:500

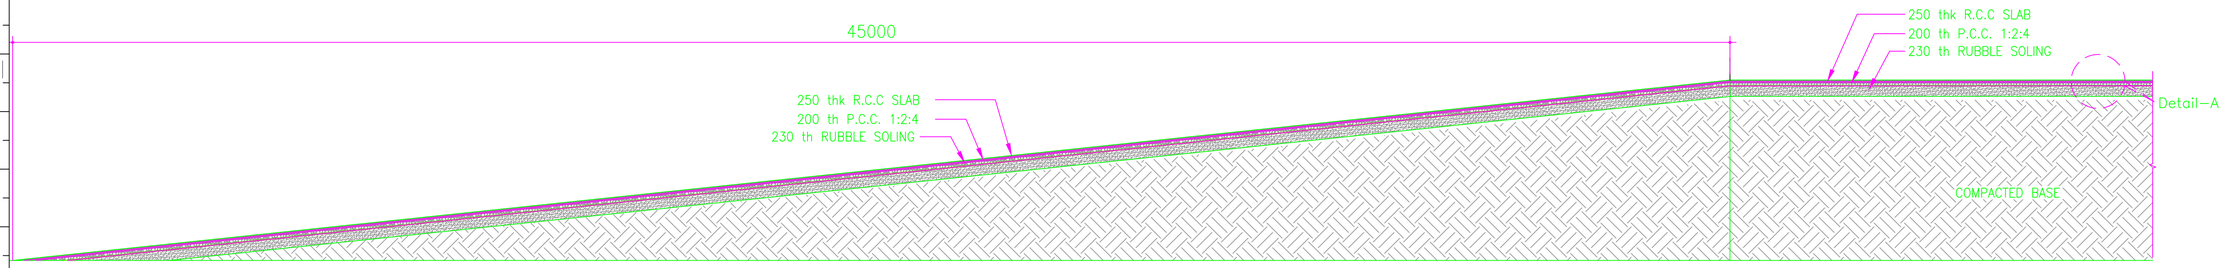

Longitudinal Section of Approach Ramp (AT EXIT POINT)

Section D-D

SCALE 1:500

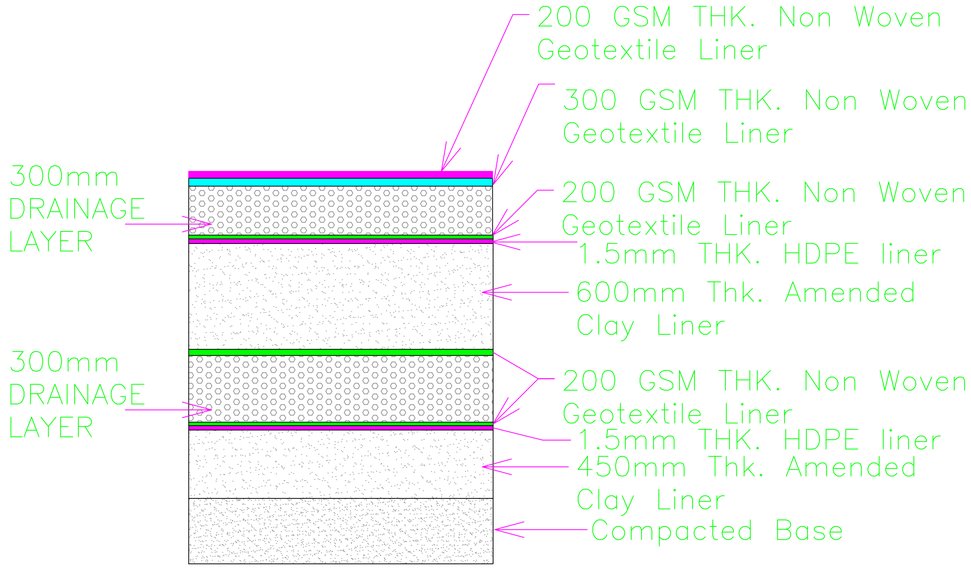

Detail(A)

Bottom Liner Detail

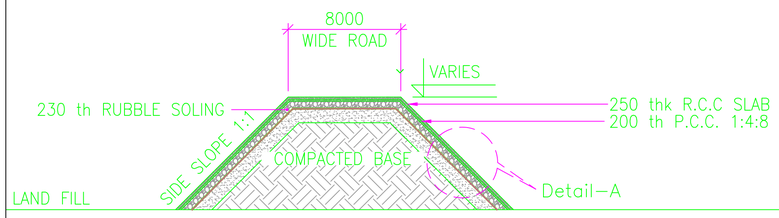

Cross Section of Approach Ramp

Section C-C

SCALE 1:500

NOTES

1. ALL DIMENSIONS AND LEVELS ARE IN METERS.
2. DRAWING IS IN SCALE OF 1:2.
3. AMBIGUITIES IF NOTICED, SHALL BE IMMEDIATELY BROUGHT TO THE NOTICE OF THE ARCHITECT PRIOR TO COMMENCEMENT OF THE WORK.

REFERENCES

REV.	DATE	REVISION
0	07.07.24	ISSUED FOR APPROVAL

SCALE: NTS

DATE : 07.07.2024

PROJECT CONSULTANT–

Microscale Engineering Consultancy

9 - Second Floor, A - Square above SBI Bank, Nr. Kaveri Sangam, Silaj Circle, Ahmedabad - 380059

PH. (O) +91 96387 87655, +91 98250 37943

CLIENT :

Real Environment Enterprises Private Limited.

DRAWING TITLE:

LAYOUT PLAN OF SECURED LANDFILL FOR DISPOSAL OF SOLID WASTE

DRAWING No.: APPROACH RAMP SECTIONS/004

REV.: 1